

**NOT TO SCALE**

**MACHINE EXIS GRADE**

**5' FILL EXT**

**LOAM AND SEED FG**

5'0" (TYP)

2.5'

2" OVER PIPE

12" TOTAL

6" UNDER PIPE

1/2" TO 2 1/2" UNIFORM "SEPTIC STONE"


4" PERFORATED PIPE LAID LEVEL WITH TIGHT COLLARS CONNECTED AT ENDS.

TOTAL WIDTH

30"

CROSS SECTION DISPOSAL SYSTEM – NOT TO SCALE

PLAN : 1"=20'

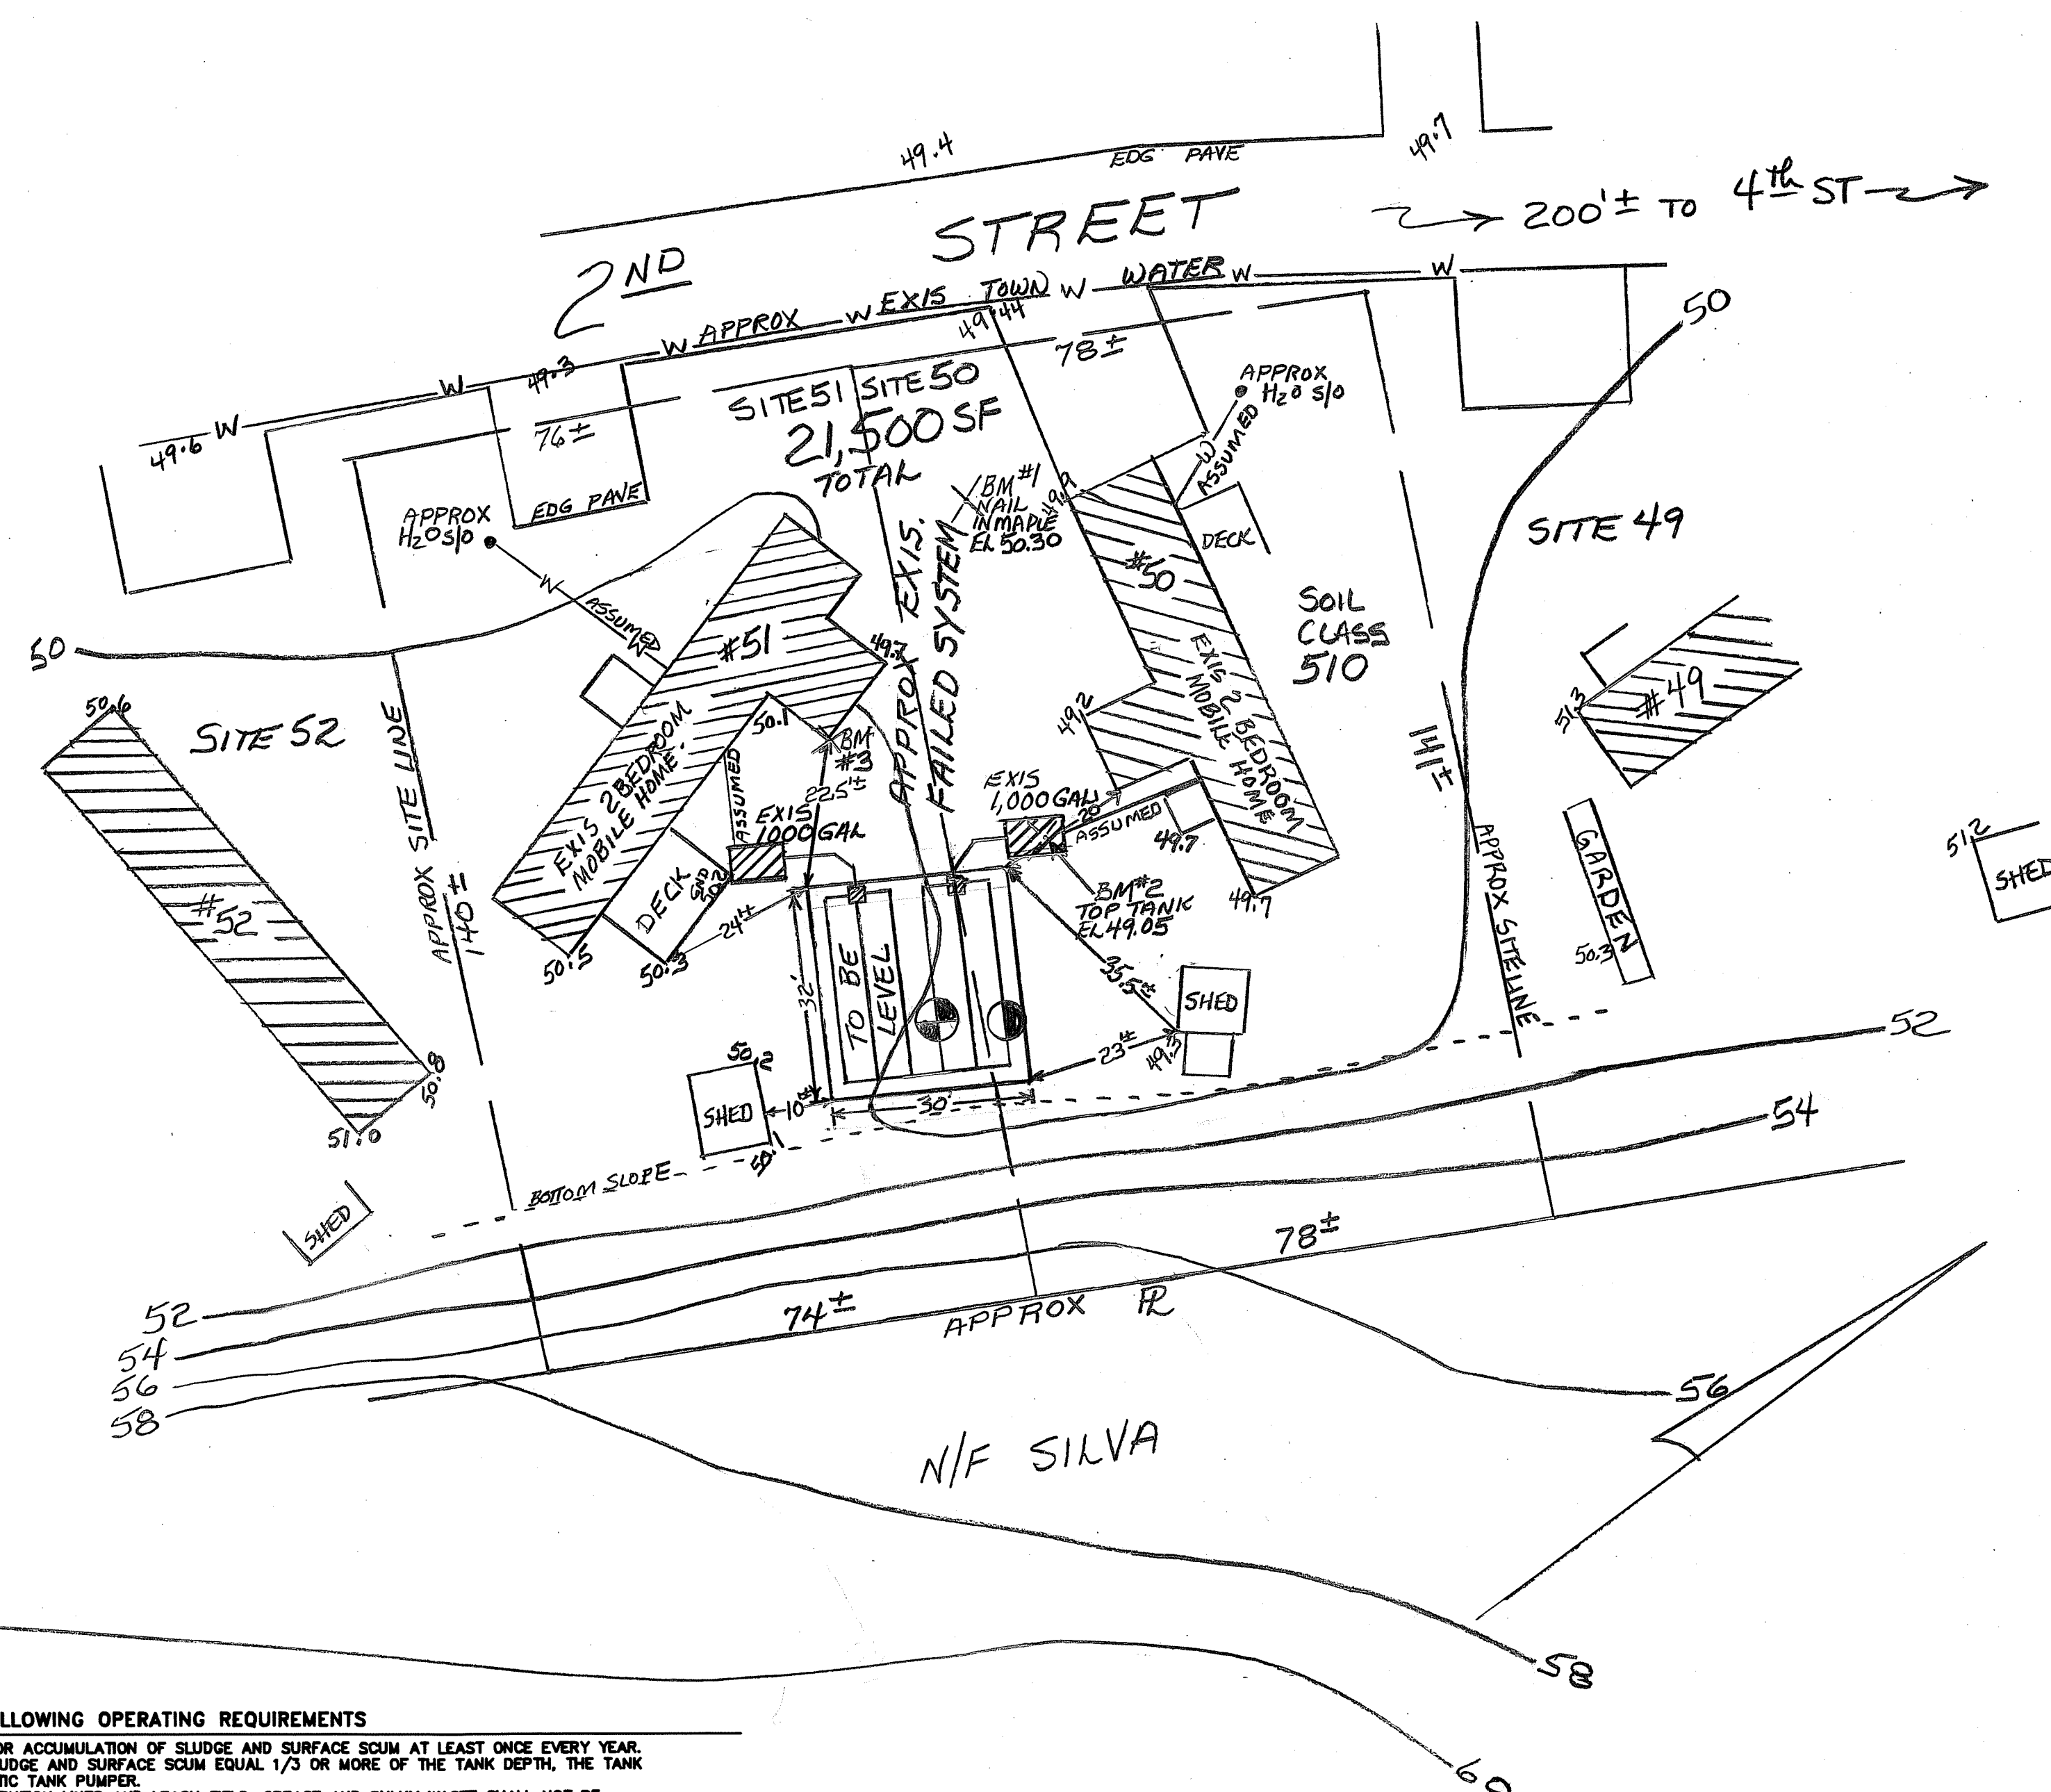

**TP TEST PIT DATA**

DATE: 9/14/95

TOWN INSPECTOR: N/A

TEST PIT EL 49.9

0-8" 10YR 4/6 GRAVELLY FINE SANDY  
LOAM, GRANULAR FRIABLE

8"-84" MIXED 10YR 4/4 TO 4/6  
SLIGHTLY LOAMY GRAVELLY  
MED TO COARSE SAND, LOOSE

NO EVIDENCE OF SHW, NO OBS H<sub>2</sub>O  
NO REFUSAL

**PT PERC TEST DATA**

DATE 9/14/95

PERC RATE: < 2 MIN / IN DEPTH: 24"

DESIGN LOADING: TWO 2 BEDROOM MOBILE HOMES

AREA REQUIRED: 400 X 2 = 800 SF

AREA PROPOSED: 30 X 32 = 960 SF

# PROPOSED *REPLACEMENT* SEPTIC SYSTEM PLAN *(EXISTING FAILED SYSTEM)*

LOCUS: SITES 50 & 51 GRANITE POST GREEN  
NORTH HAMPTON, NH (IF PINE ACRES)  
 PREVIOUS APPROVAL #101388

OWNER: LUCK ENTERPRISES  
PO BOX 700  
NORTH HAMPTON NH 03862-0700

APPLICANT:  
STOCKTON SERVICES  
PO BOX 1306  
HAMPTON, NH 03842

DATE: 9/25/95  
APPROVAL: CA1995004859

270 SITES 50% 51

## PLOT PLAN

1"=APPROX

**SYSTEM OWNER IS RESPONSIBLE FOR THE FOLLOWING OPERATING REQUIREMENTS**

ENV-WS 1023.01 (c) SEPTIC TANKS SHALL BE INSPECTED FOR ACCUMULATION OF SLUDGE AND SURFACE SCUM AT LEAST ONE EVERY YEAR.  
(d) WHEN THE COMBINED THICKNESS OF SLUDGE AND SURFACE SCUM EQUAL 1/3 OR MORE OF THE TANK DEPTH, THE TANK SHALL BE PUMPED BY A LICENSED SEPTIC TANK PUMPER.

ENV-WS 1023.02 TO PREVENT OBSTRUCTION OF THE DISTRIBUTION LINES AND LEACH FIELD, GREASE AND BULKY WASTE SHALL NOT BE FLUSHED OR OTHERWISE INTRODUCED INTO THE SEPTIC SYSTEM.


ENV-WS 1023.03 TOXIC AND HAZARDOUS MATERIALS SHALL NOT BE FLUSHED OR OTHERWISE INTRODUCED INTO THE SEPTIC SYSTEM.

ENV-WS 1023.04 TO PREVENT DAMAGE TO THE DISTRIBUTION LINES AND LEACH FIELD, VEHICLES, LIVESTOCK, AND OTHER HEAVY OBJECTS SHALL NOT BE ALLOWED ON THE LEACH FIELD.

ENV-WS 1023.05 IF ANY UNDESIRABLE ODORS OR SURFACE ABOVE THE DISTRIBUTION LINES OR LEACH FIELD OR IF DISAGREEABLE ODORS OCCUR, THE SYSTEM SHALL BE INSPECTED FOR THE SOURCE OF THESE PROBLEMS, AND CORRECTIVE ACTION SHALL BE TAKEN.

# LOCUS MAP

NOT TO SCALE

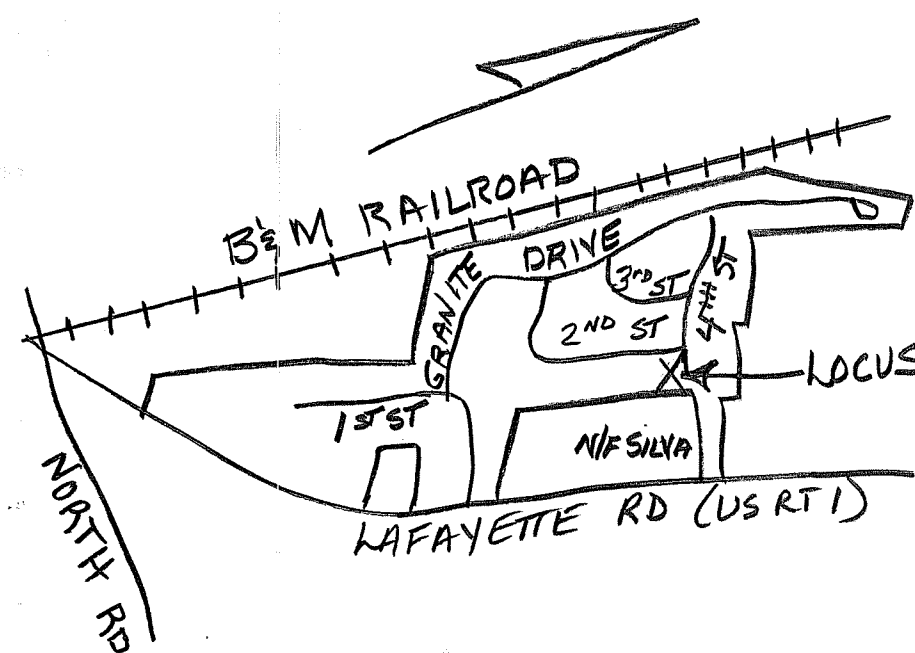

SOIL CLASS: 510 HOOSIC

(SOURCE: USDA-SCS SOIL SURVEY)

BENCH MARKS: DATUM = ASSUMED

- #1 EL 53.97 BOTTOM TRIM @ COR MOBILE HOME
- #2 EL 53.65 SET HUB
- #3 TOP EXIS TANK B - EL 50.75

DESIGN INTENT: BED BOTTOM TO BE PLACED NO LOWER THAN 30" BELOW EXISTING GRADE, UPSLOPE SIDE (EXIS GRADE = EL 51.3).

SUITABLE REPLACEMENT AREA: SYSTEM MUST BE REBUILT IN PLACE OR REDESIGNED.

## LEGEND:

- 50 EXISTING CONTOUR
- (50) PROPOSED CONTOUR
- 50.0 EXISTING SPOT ELEVATION
- (50.0) PROPOSED SPOT ELEVATION

## NOTES:




- THIS PLAN IS NOT TO BE CONSTRUED AS A BOUNDARY SURVEY. PROPERTY LINES SHOWN ARE APPROXIMATED BASED ON INFORMATION FROM THE FOLLOWING SOURCE:

PREVIOUS APPROVAL

- NHDES-WS&PCD SUBDIVISION APPROVAL NUMBER: # 17912
- THIS SYSTEM IS NOT DESIGNED TO HANDLE GARBAGE DISPOSAL WASTE.
- NO SURFACE WATER OR WELL WITHIN 100' OF PROPOSED SYSTEM.

## PLOT PLAN

1"=APPROX

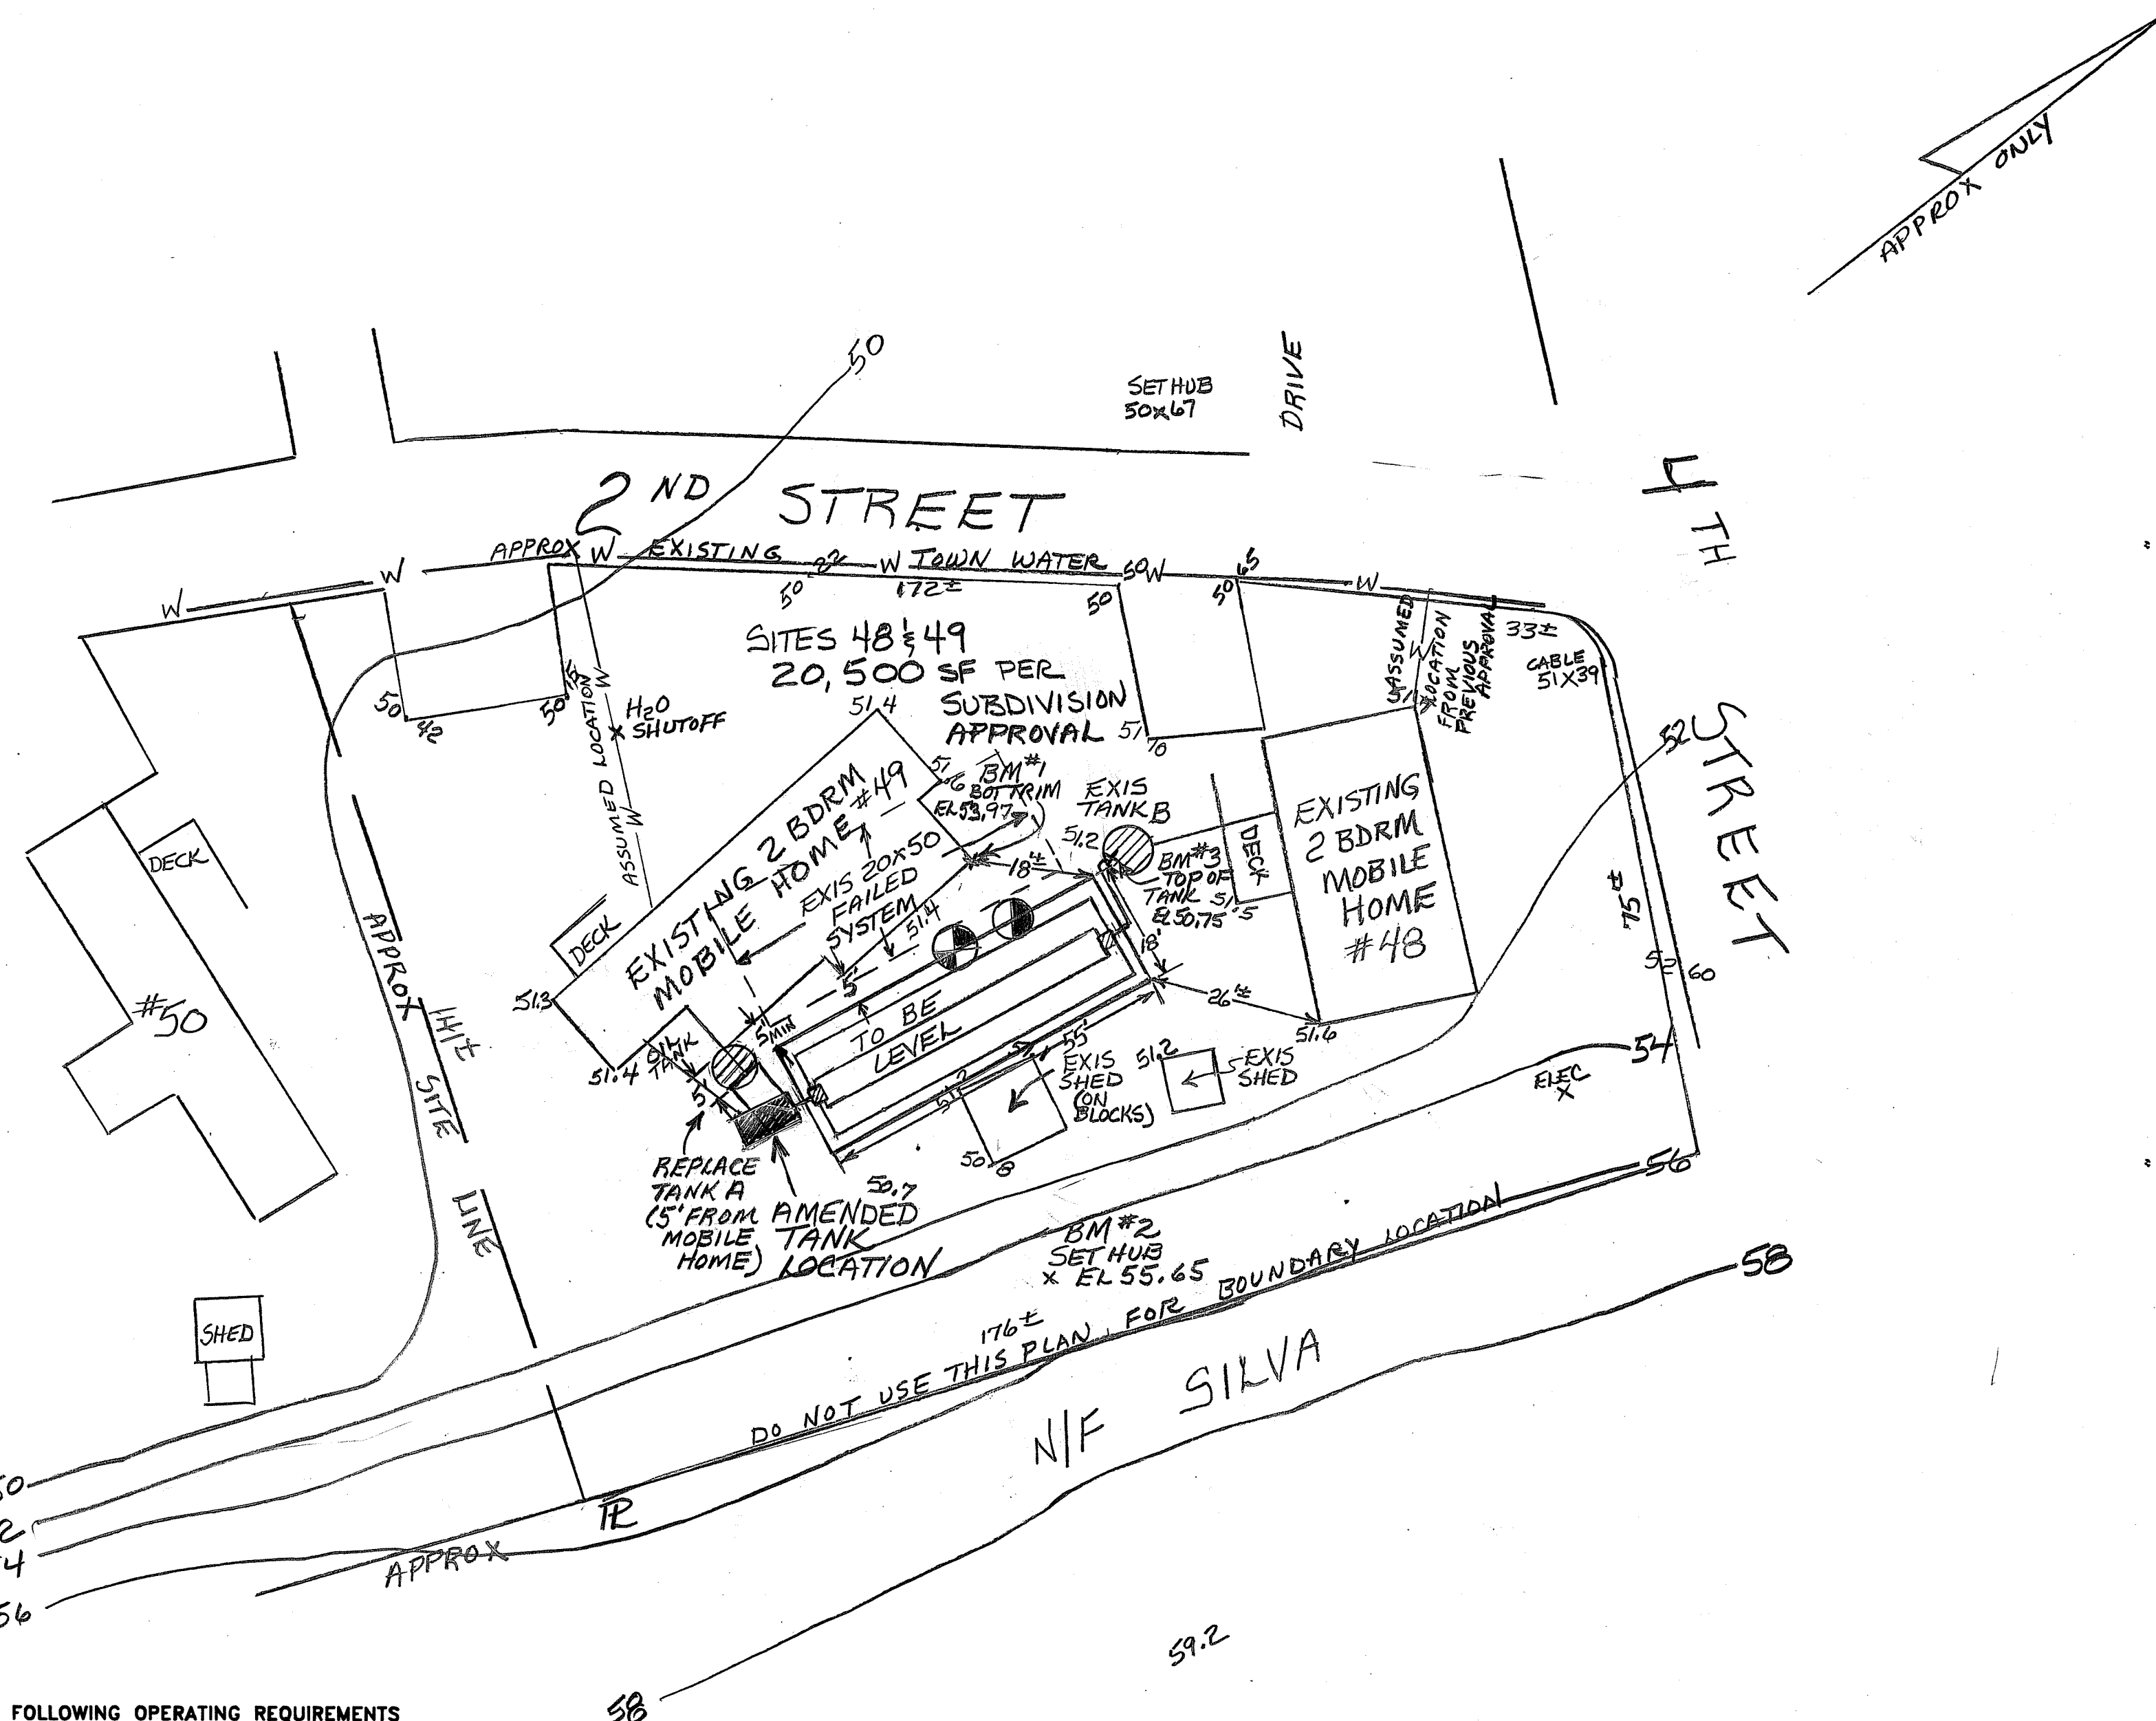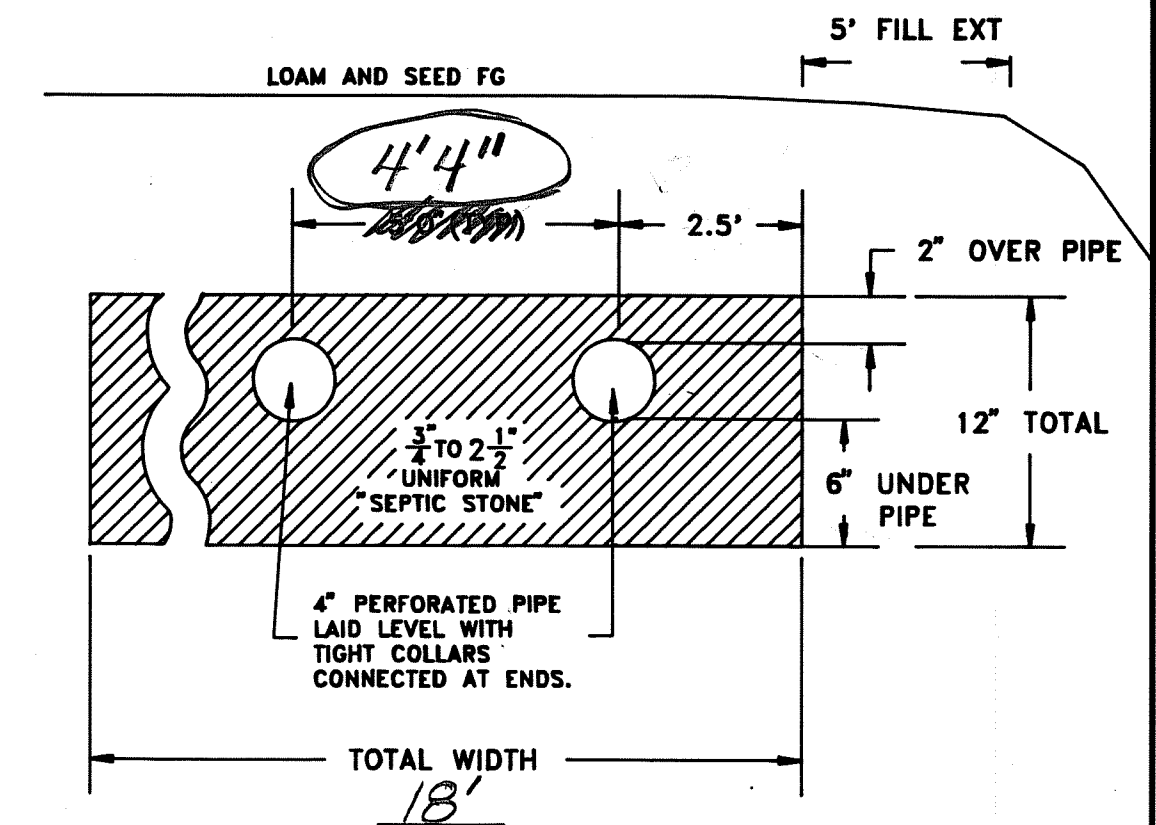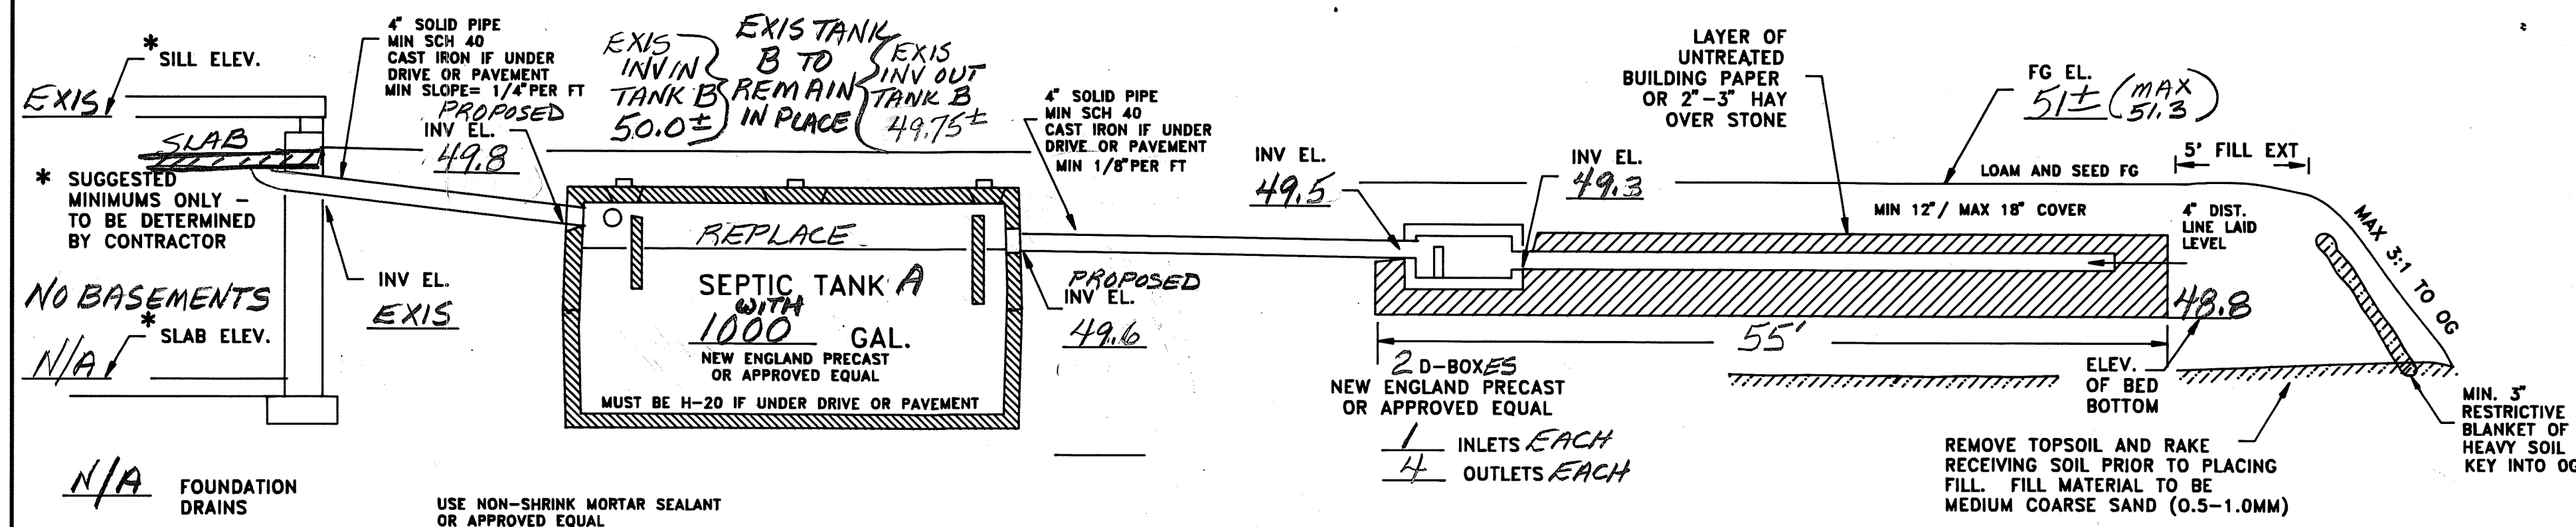

## TEST PIT DATA

DATE: 11/12/98

TOWN INSPECTOR: N/A PIT EL 51.3

0-B" 10YR 4/6 GRAVELLY FINE SANDY LOAM GRANULAR FRIABLE  
8-84" MIXED 10YR 4/4 TO 4/6 SLIGHTLY LOAMY GRAVELLY MEDIUM TO COARSE SAND, LOOSE  
NO EVIDENCE OF SHW, NO OBS H<sub>2</sub>O  
NO REFUSAL

## PERC TEST DATA

DATE: 11/12/98


PERC RATE: < 2 MIN/IN DEPTH: 28"

DESIGN LOADING: TWO 2 BEDROOM MOBILE HOMES = 600GPD

AREA REQUIRED: 400 X 2 = 800 SF

AREA PROPOSED: 18 X 55 = 990 SF PROVIDED (4 LINES 4" ON CENTER)

PROPOSED REPLACEMENT  
**SEPTIC SYSTEM PLAN**  
EXISTING FAILED SYSTEM - PREV APP # 102862  
LOCUS: SITES 48 & 49 GRANITE POST GREEN  
NORTH HAMPTON, NH  
AMENDED 12/4/98 TANK LOCATION ONLY  
OWNER: LUCK ENTERPRISES  
PO BOX 700  
NORTH HAMPTON, NH 03862-0700

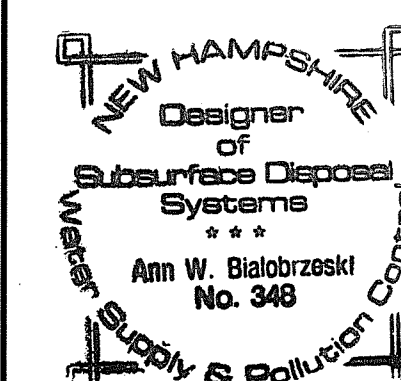

APPLICANT:  
STOCKTON SERVICES  
PO BOX 1306  
HAMPTON, NH 03842

DATE: 11/19/98

APPROVAL: CA1998013708

SYSTEM OWNER IS RESPONSIBLE FOR THE FOLLOWING OPERATING REQUIREMENTS

ENV-WS 1023.01 (a) SEPTIC TANKS SHALL BE INSPECTED FOR ACCUMULATION OF SLUDGE AND SURFACE SCUM AT LEAST ONCE EVERY YEAR.  
(b) WHEN THE COMBINED THICKNESS OF SLUDGE AND SURFACE SCUM EQUAL 1/3 OR MORE OF THE TANK DEPTH, THE TANK SHALL BE PUMPED BY A LICENSED SEPTIC TANK PUMPER.

ENV-WS 1023.02 TO PREVENT OBSTRUCTION OF THE DISTRIBUTION LINES AND LEACH FIELD, GREASE AND BULKY WASTE SHALL NOT BE FLUSHED OR OTHERWISE INTRODUCED INTO THE SEPTIC SYSTEM.

ENV-WS 1023.03 TOXIC AND HAZARDOUS MATERIALS SHALL NOT BE FLUSHED OR OTHERWISE INTRODUCED INTO THE SEPTIC SYSTEM.

ENV-WS 1023.04 TO PREVENT DAMAGE TO THE DISTRIBUTION LINES AND LEACH FIELD, VEHICLES, LIVESTOCK, AND OTHER HEAVY OBJECTS SHALL NOT BE ALLOWED ON THE LEACH FIELD.

ENV-WS 1023.05 IF WET AREAS APPEAR ON THE GROUND SURFACE ABOVE THE DISTRIBUTION LINES OR LEACH FIELD OR IF DISAGREEABLE ODORS OCCUR, THE SYSTEM SHALL BE INSPECTED FOR THE SOURCE OF THESE PROBLEMS, AND CORRECTIVE ACTION SHALL BE TAKEN.

220 SITES 48 & 49